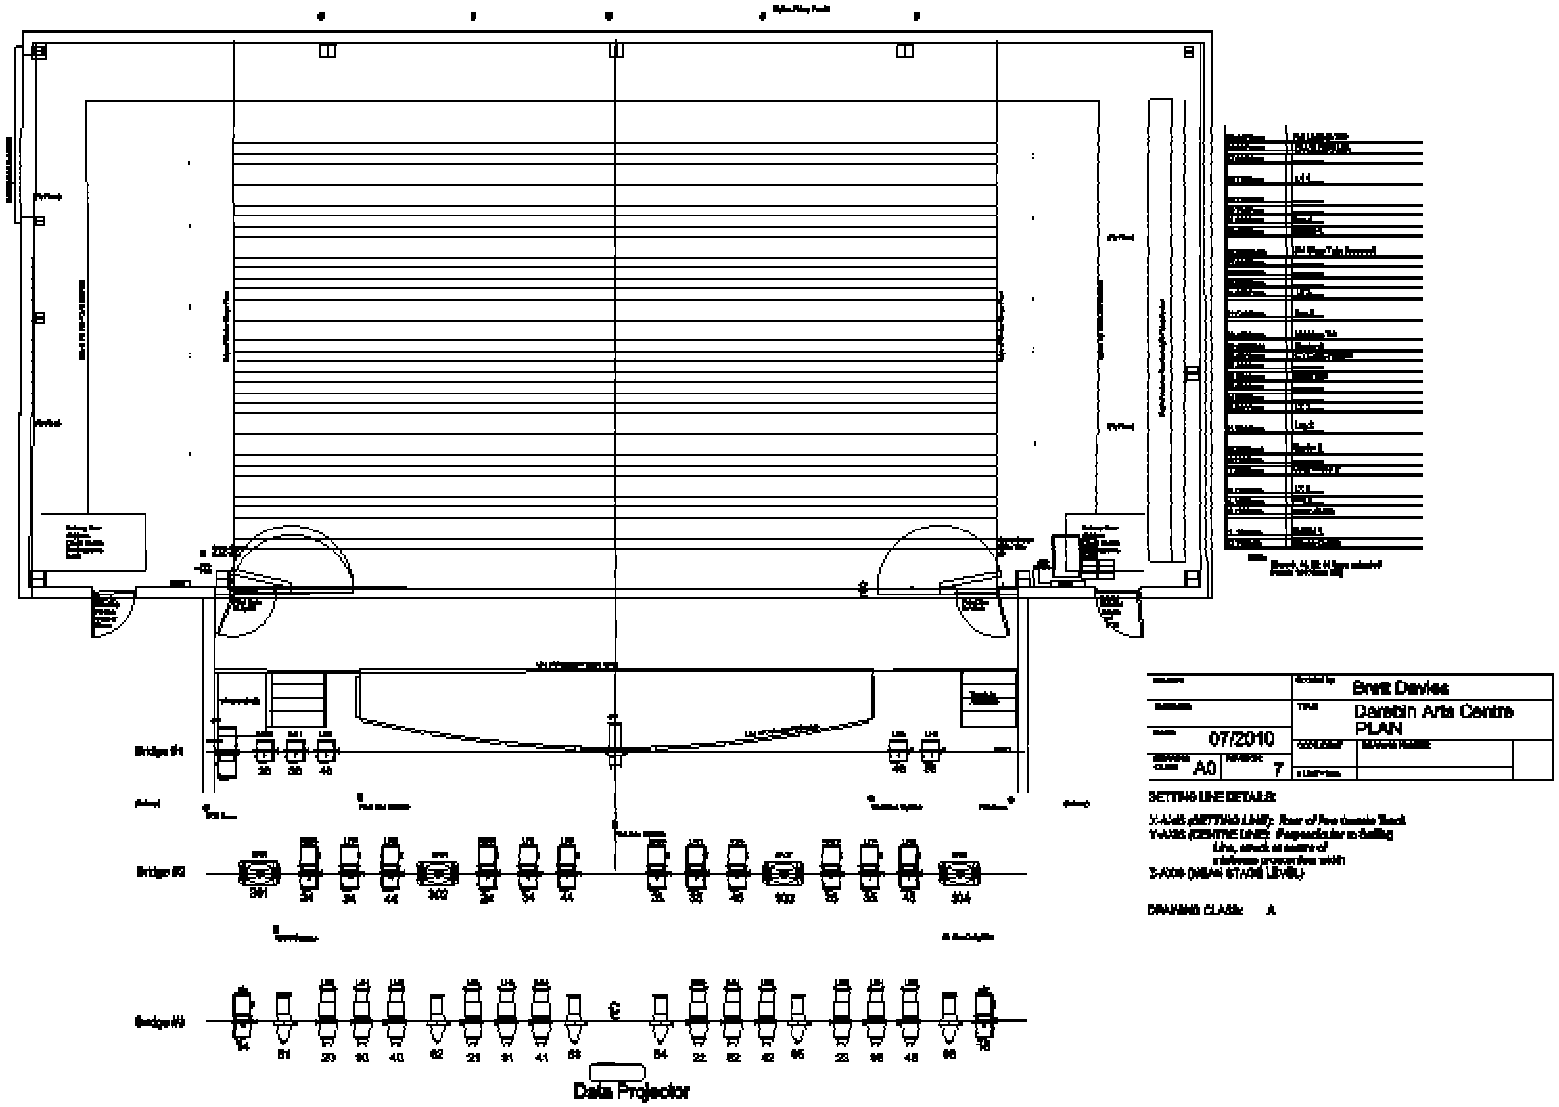
Bridge #1
Bridge #2
Bridge #3
Data Projector
Brett Davies
Darebin Arts Centre
PLAN
07/2010
A0
7
SETTING LINE DETAILS:
DRAWING CLASS: A